


TYPICAL CROSS SECTION
PROJECT 4C
SCALE: 1=20' H, 1'=10' V

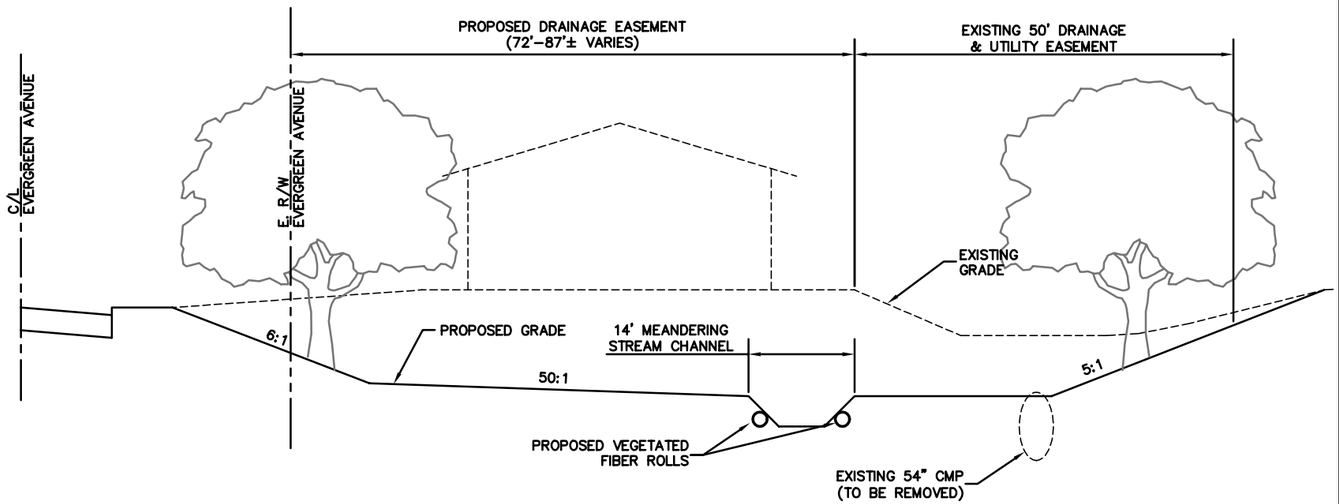


## LEGEND

- PROPOSED WATER QUALITY INLET
- PROPOSED STORM MANHOLE
- PROPOSED STORM PIPE
- EXISTING PIPE TO BE REPLACED
- EXISTING PIPE TO REMAIN
- EXISTING PIPE TO BE ABANDONED
- DRAINAGE SUBBASIN
- UNDERSTORY PLANTINGS
- OPEN WATER CHANNEL
- PROPOSED TREE

STEVENSON CREEK WATERSHED MANAGEMENT PLAN

FIGURE 3.1–23

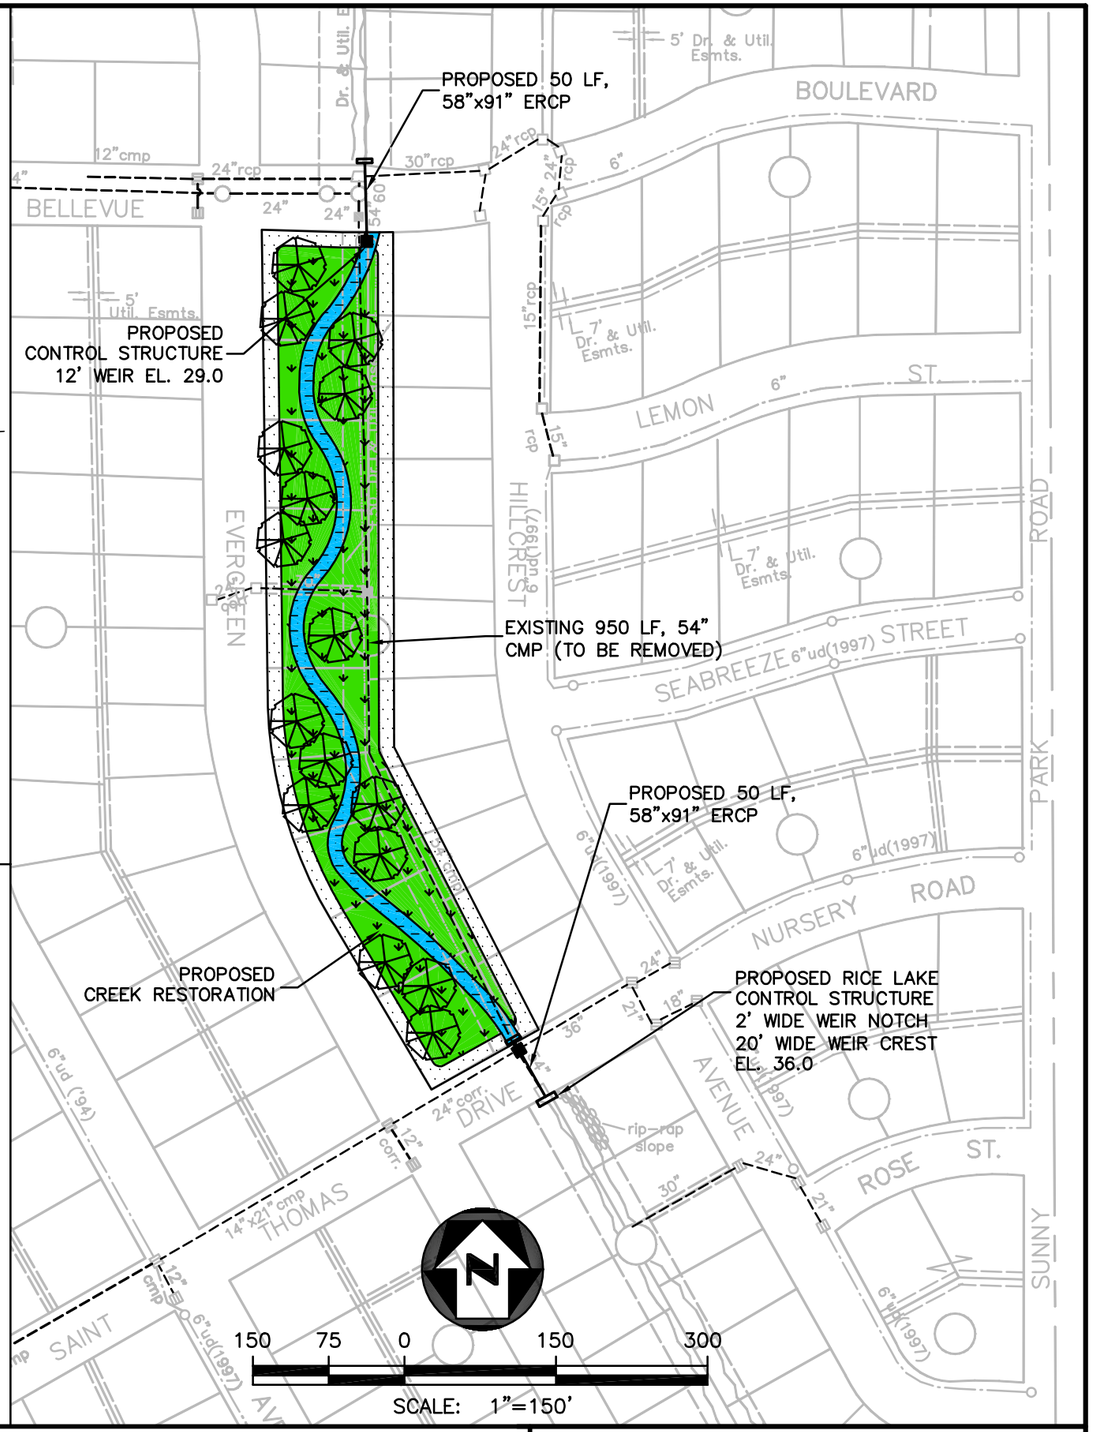THE CITY OF CLEARWATER, FLORIDA

PARSONS ENGINEERING SCIENCE, INC.
Tampa, Florida
(813) 933–4650

PROJECT 4C ST. THOMAS DRIVE TO BELLEVUE BOULEVARD CREEK RESTORATION PROJECT

No XREFs
J:\DATA\737626\gis\Easements\EXHIBITS2.dwg, 06/06/2001 at 11:35, M. BAKER, 1/150