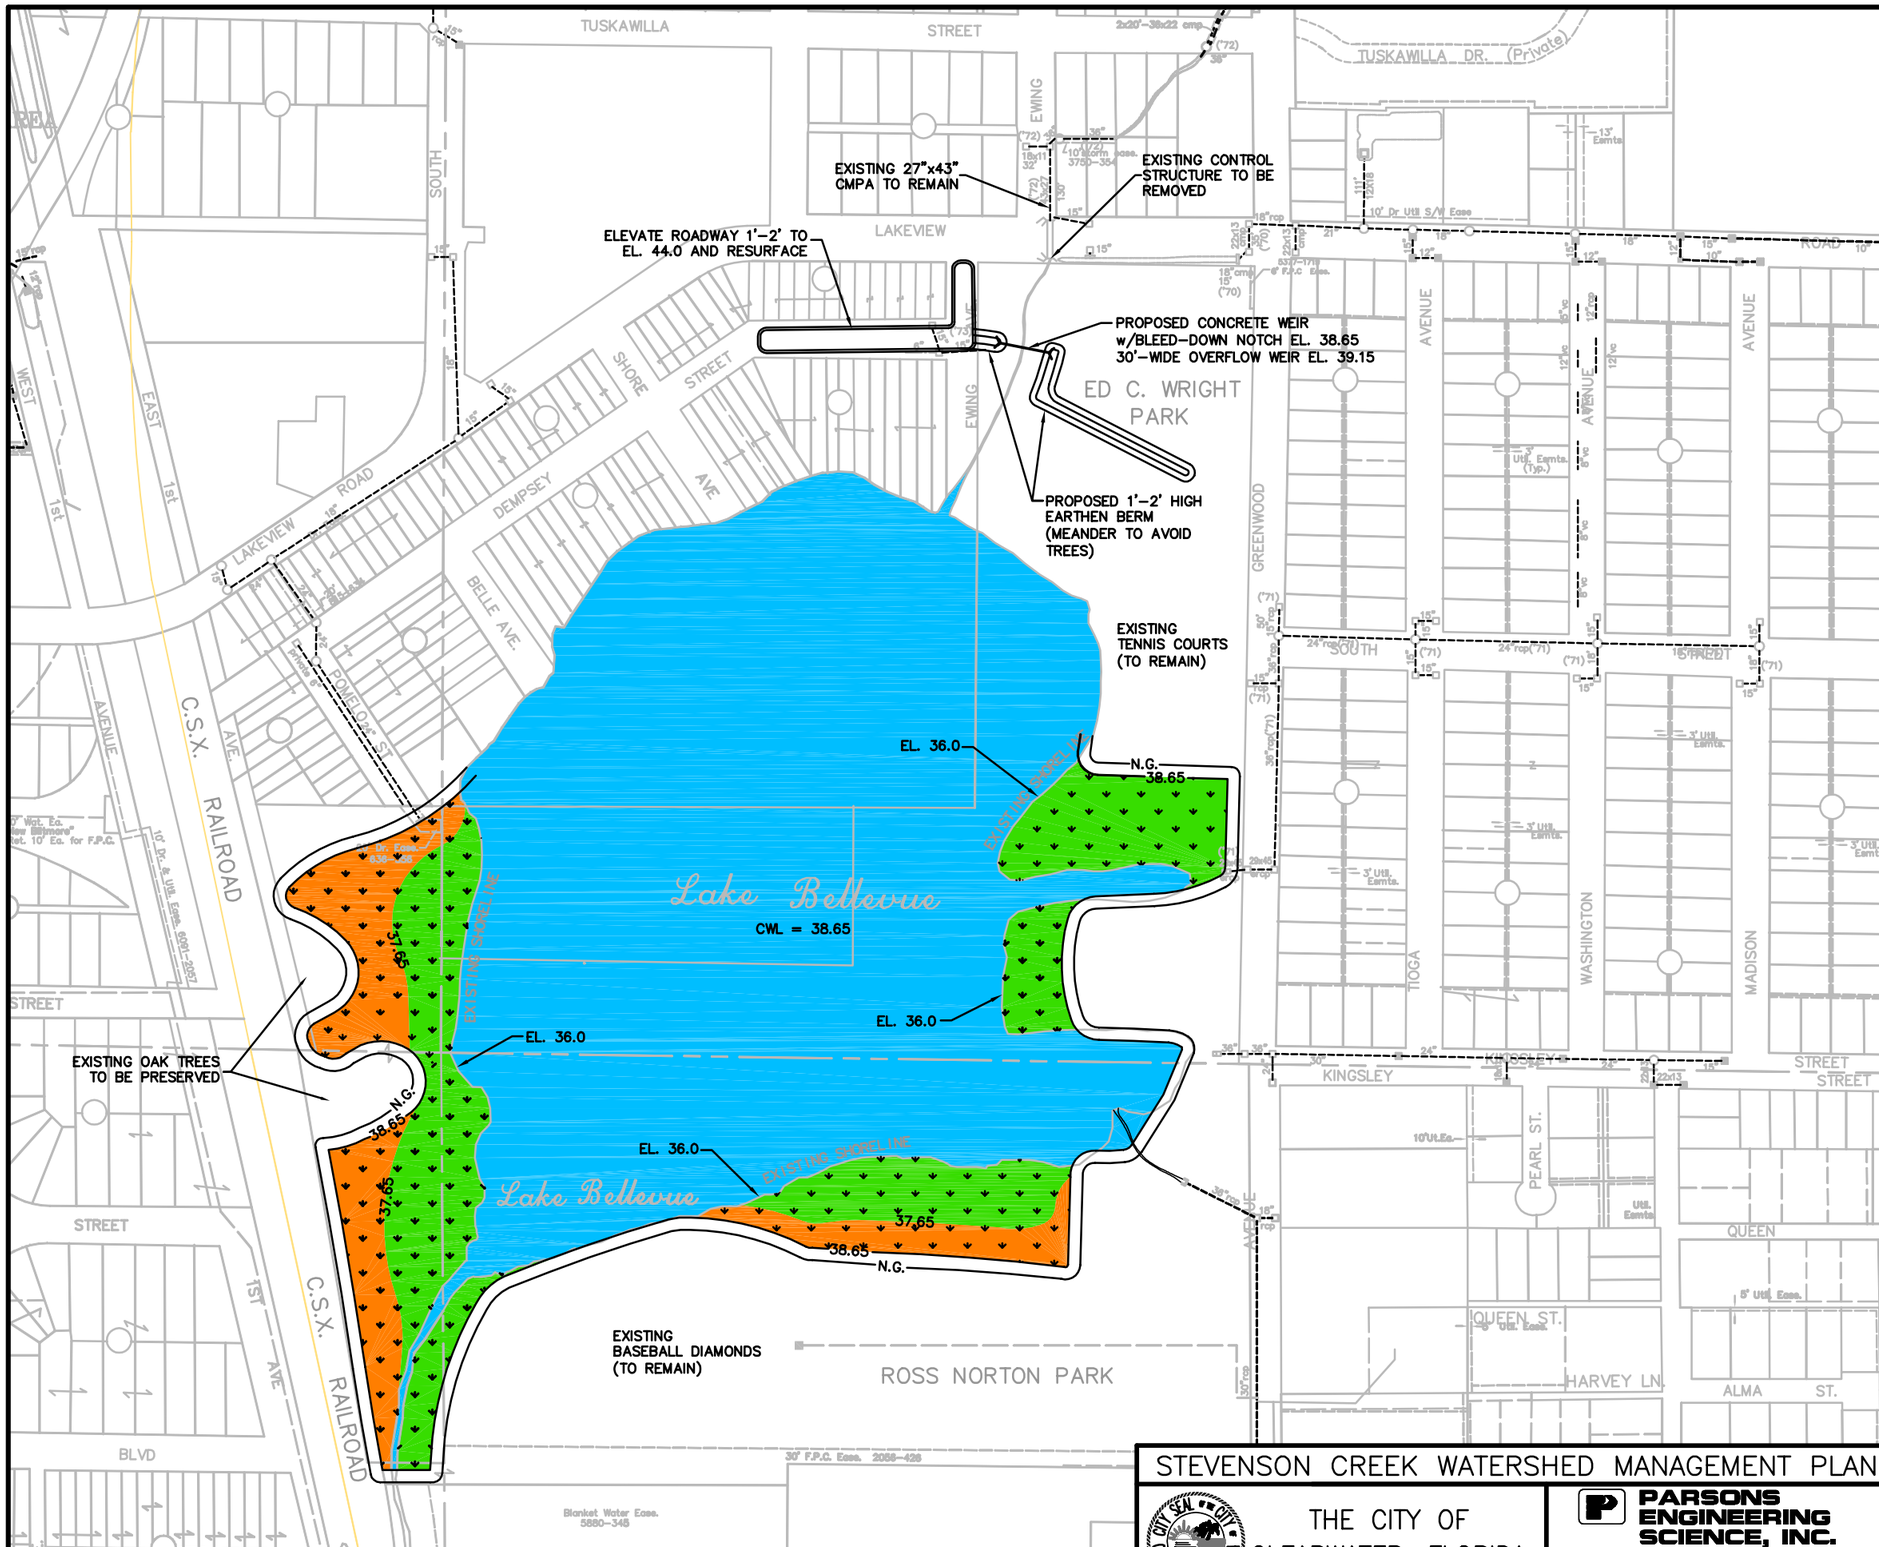

250 125 0 250 500

SCALE: 1"=250'

LEGEND

- PROPOSED WATER QUALITY INLET
- PROPOSED STORM MANHOLE
- PROPOSED STORM PIPE
- EXISTING PIPE TO BE REPLACED
- EXISTING PIPE TO REMAIN
- EXISTING PIPE TO BE ABANDONED
- PROPOSED LITTORAL SHELF
- POND CYPRESS, BUTTON BUSH SAWGRASS
- PICKEREL WEED, ARROWHEAD ALLIGATOR FLAG, BULRUSH
- OPEN WATER

STEVENSON CREEK WATERSHED MANAGEMENT PLAN

THE CITY OF CLEARWATER, FLORIDA

PARSONS ENGINEERING SCIENCE, INC.
Tampa, Florida
(813) 933-4650

FIGURE 3.1-30

PROJECT 6A.1 LAKE BELLEVUE EXPANSION

No XREFs
J:\DATA\737626\gis\Easements\EXHIBITS1.dwg, 06/06/2001 at 14:12, M. BAKER, 1/250