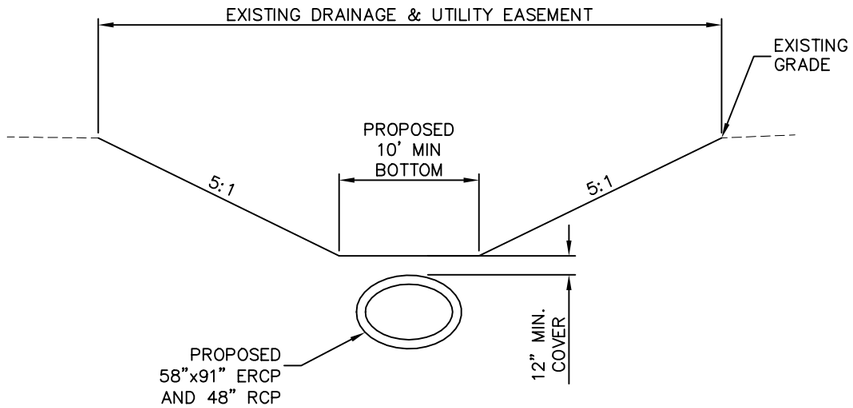

TYPICAL CROSS SECTION
PROJECT 1A.2
NOT TO SCALE

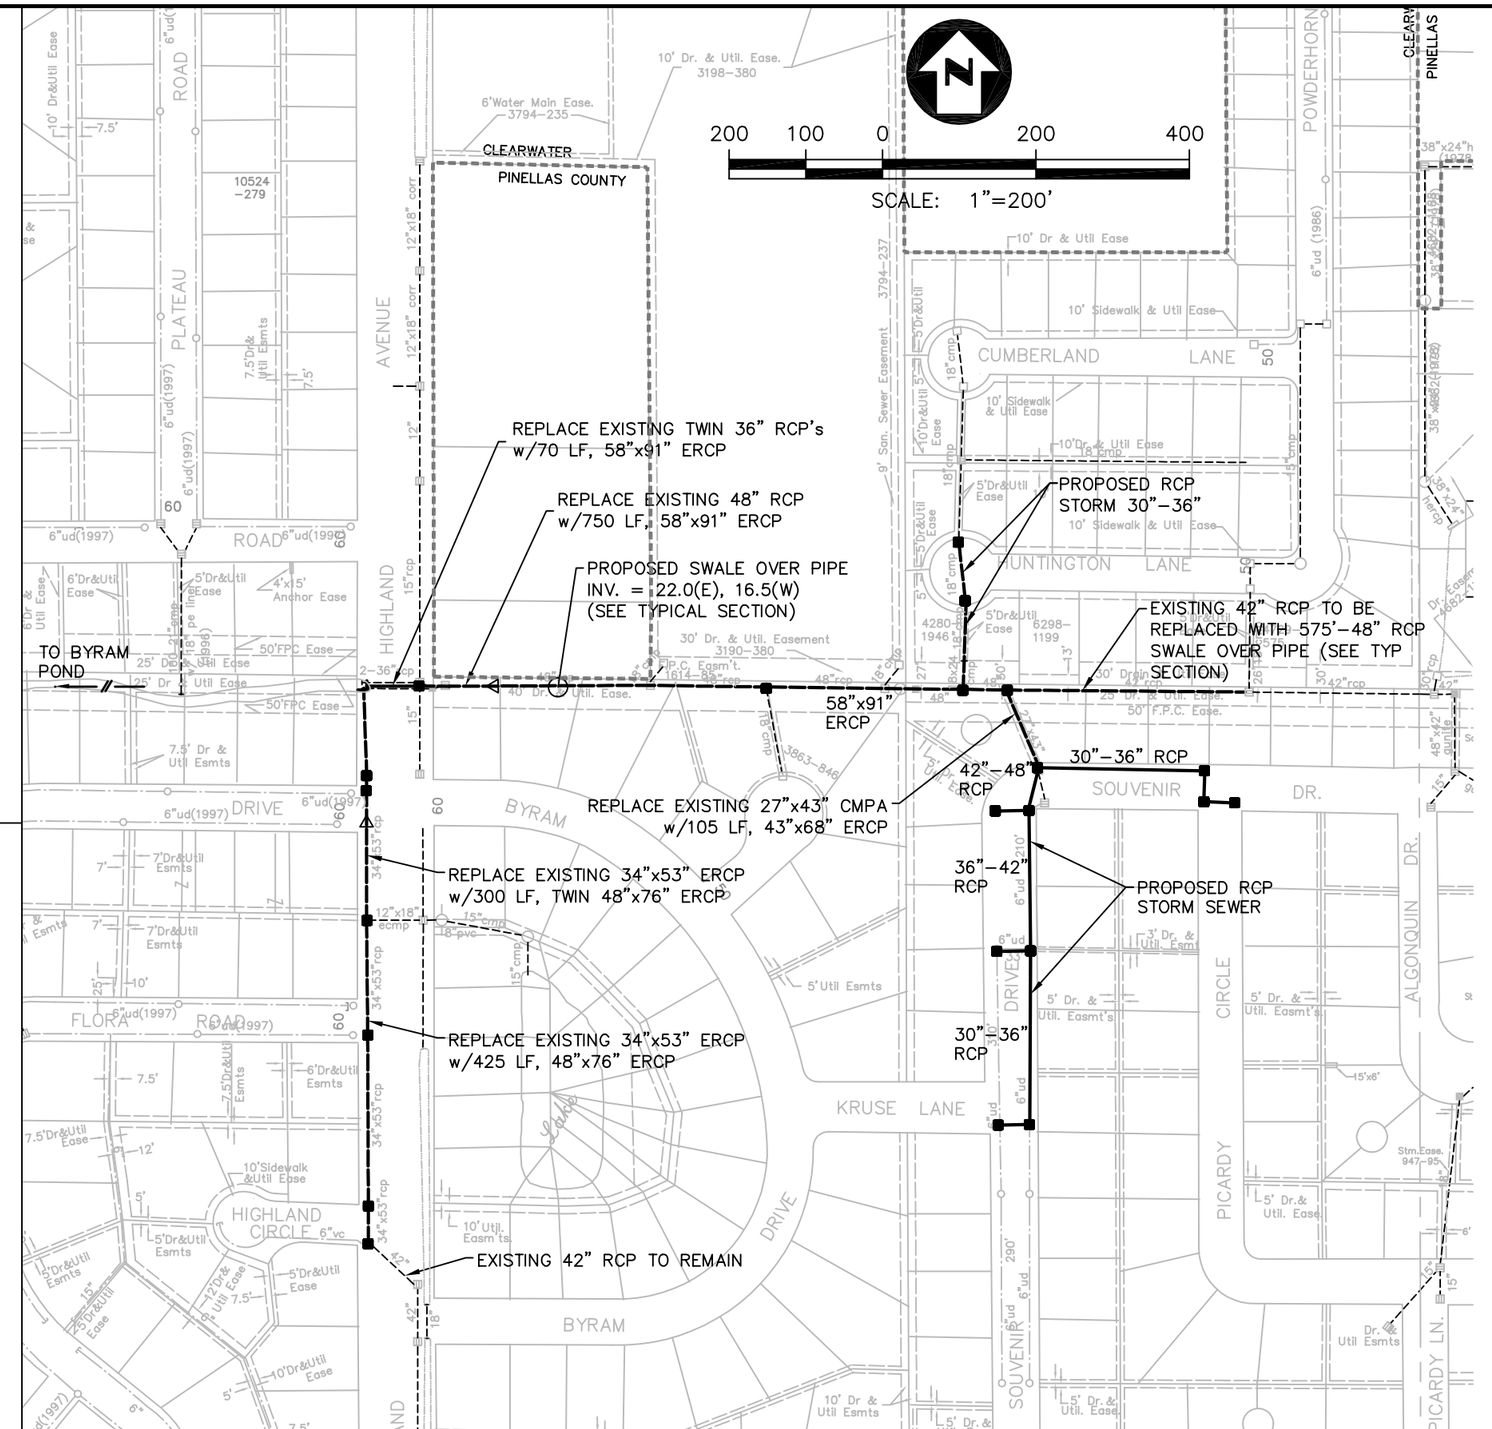

LEGEND

- PROPOSED WATER QUALITY INLET
- PROPOSED STORM MANHOLE
- PROPOSED STORM PIPE
- EXISTING PIPE TO BE REPLACED
- EXISTING PIPE TO REMAIN
- EXISTING PIPE TO BE ABANDONED
- PROPOSED LITTORAL SHELF

STEVENSON CREEK WATERSHED MANAGEMENT PLAN		FIGURE 3.1-4
THE CITY OF CLEARWATER, FLORIDA	PARSONS ENGINEERING SCIENCE, INC. Tampa, Florida (813) 933-4650	PROJECT 1A.2 SPRING BRANCH CONVEYANCE ENHANCEMENTS (UPPER PORTION)

No XREFs
k:\DATA\7378626\gis\Easements\EXHIBITS1.dwg 06/06/2001 at 09:43 M. BAKER 1/200